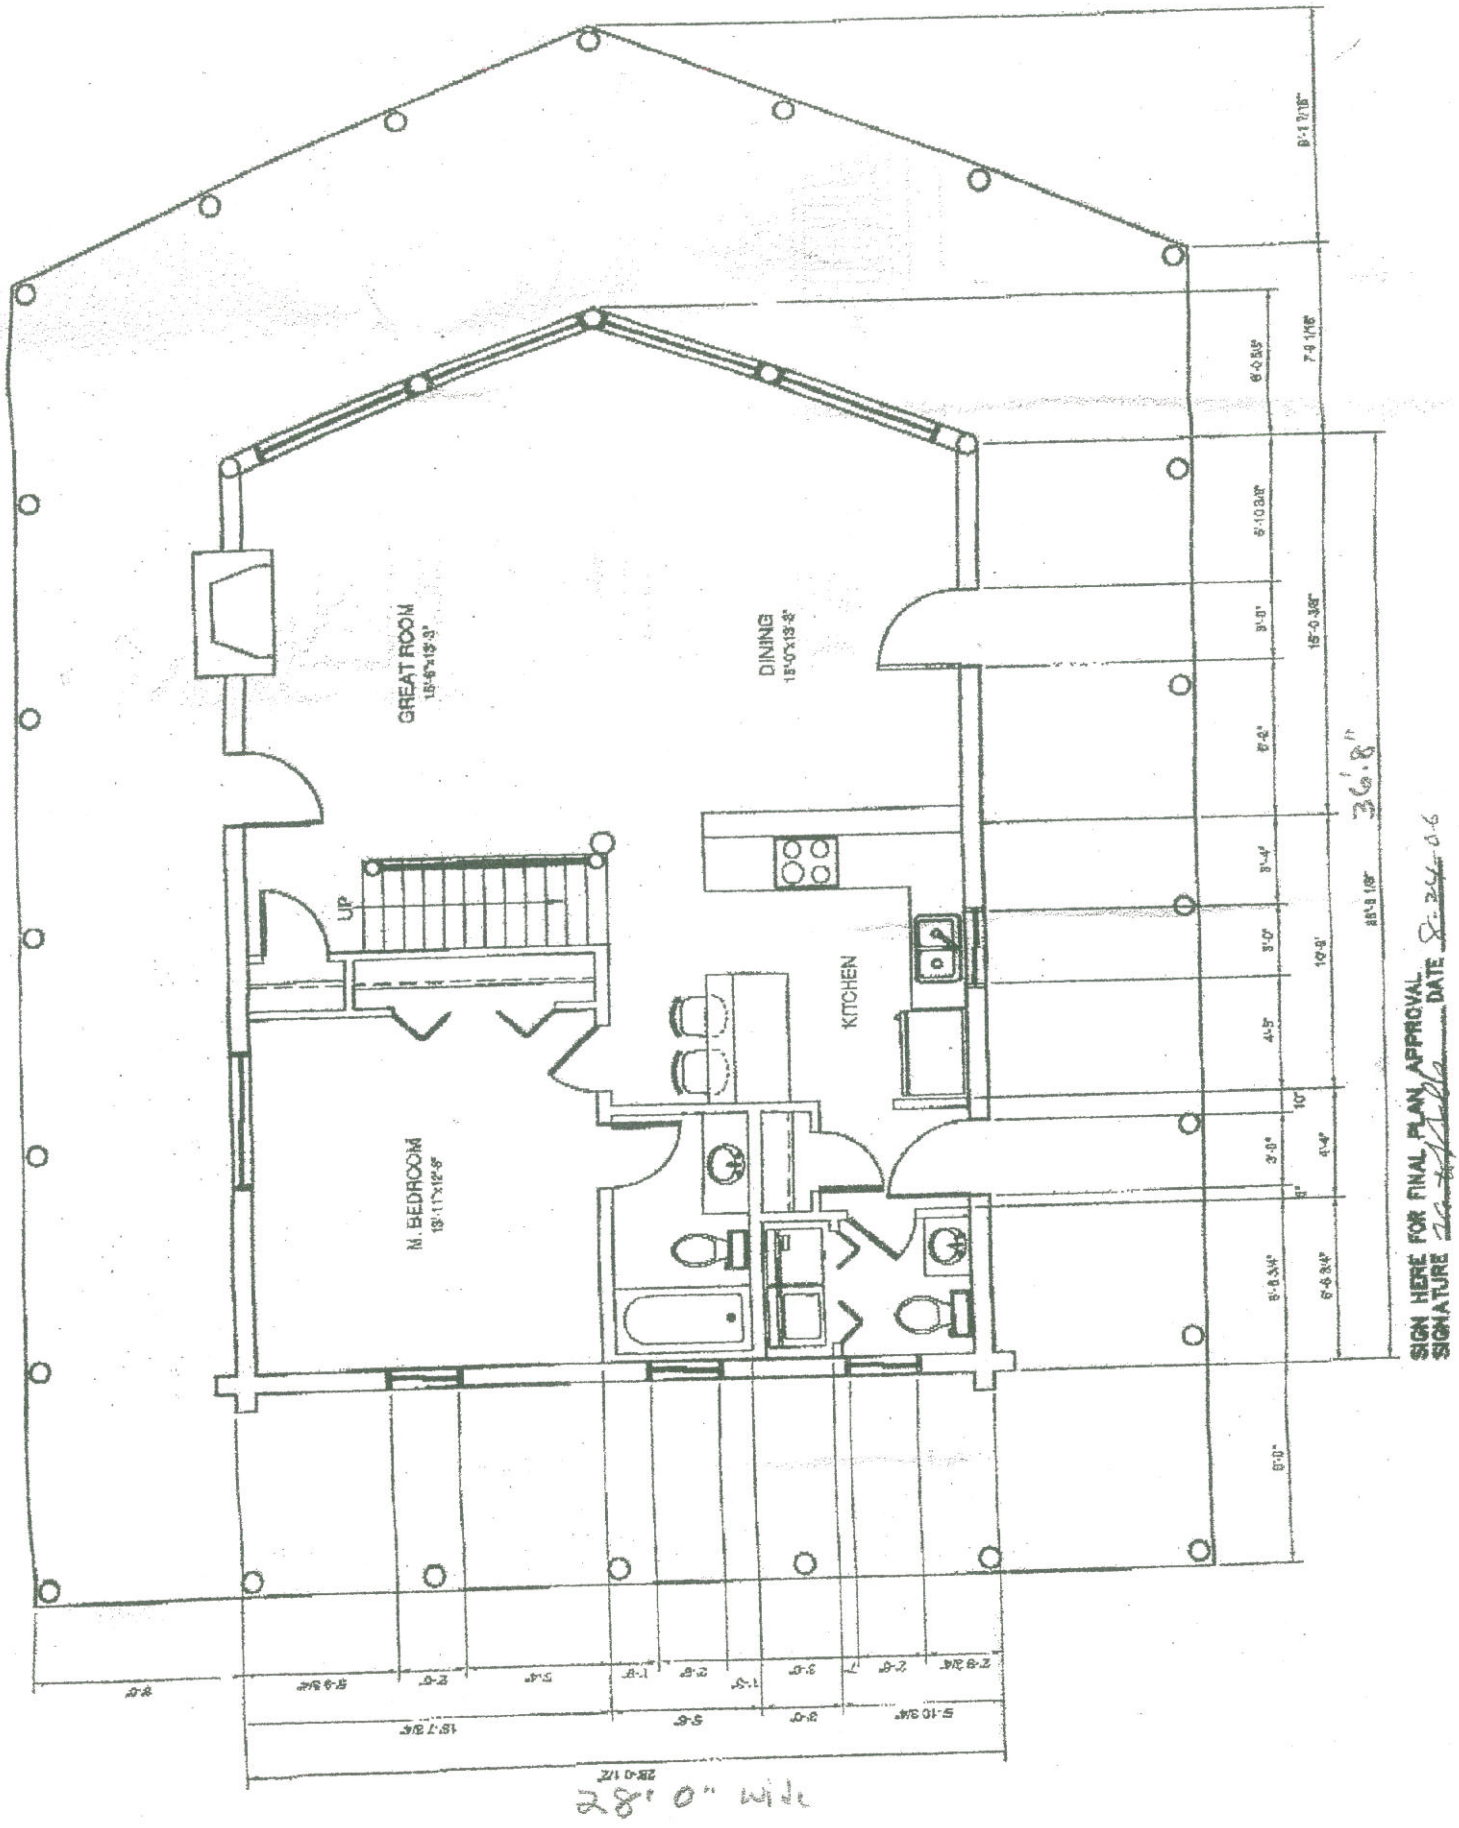
GREAT ROOM
15'-6"x15'-3"
DINING
15'-0"x13'-2"
UP
KITCHEN
M. BEDROOM
13'-11"x12'-6"
36'-8"
28'-0" Wide
SIGN HERE FOR FINAL PLAN APPROVAL
SIGNATURE
DATE